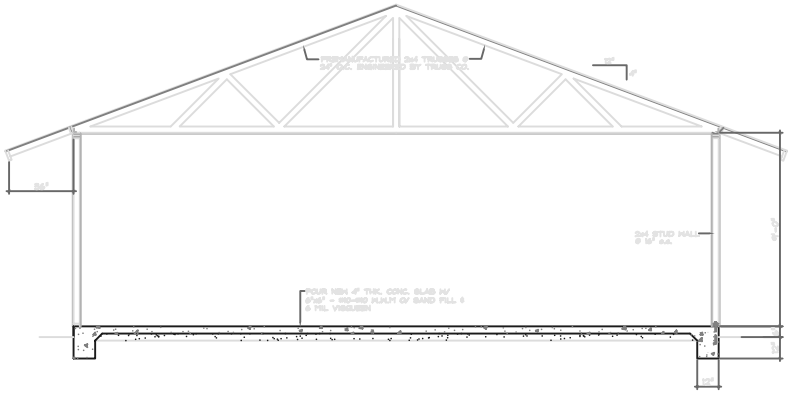

TYPICAL BUILDING SECTION

SCALE 3/8"= 1'-0"

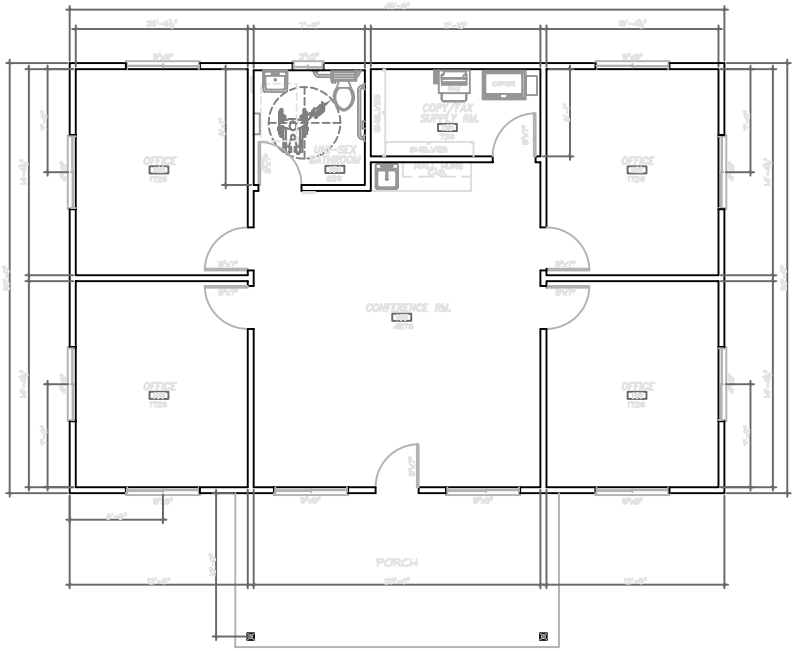

FLOOR PLAN

SCALE 1/4"= 1'-0"

Administration
1,365 s.f.

REVISIONS

REV #	DESCRIPTION	DATE
1		
2		

Engineer Data:

Engineers Stamp:

PROJECT TITLE

PROPOSED ADMINISTRATION & MULTIPURPOSE ROOM BUILDING for MOTTE RIMROCK RESERVE

Agency Approval

PCS Design
Design Drafting Service
6130 Camino Real Suite 161
Riverside, California 92509
(951) 543-7568

By: _____ Date: _____

Project Address
MOTTE RIMROCK RESERVE
PERRIS, CALIF.
PHONE: (951) 657-3111

Project Description
PROPOSED ADMINISTRATION & MULTIPURPOSE BUILDING FOR: MOTTE RIMROCK RESERVE

Scale	AS NOTED	Job approval	AUG. 2006
Drawn by	P.C.S.	Job approval	
Checked by		Job approval	
Project Ld.		Submission Revision	

Drawing Name: Floor Plan Administration Bldg.

Sheet No.: A1